COLUMBIA BASIN PROJECT - IRRIGATION BLOCK 2

30-9-36
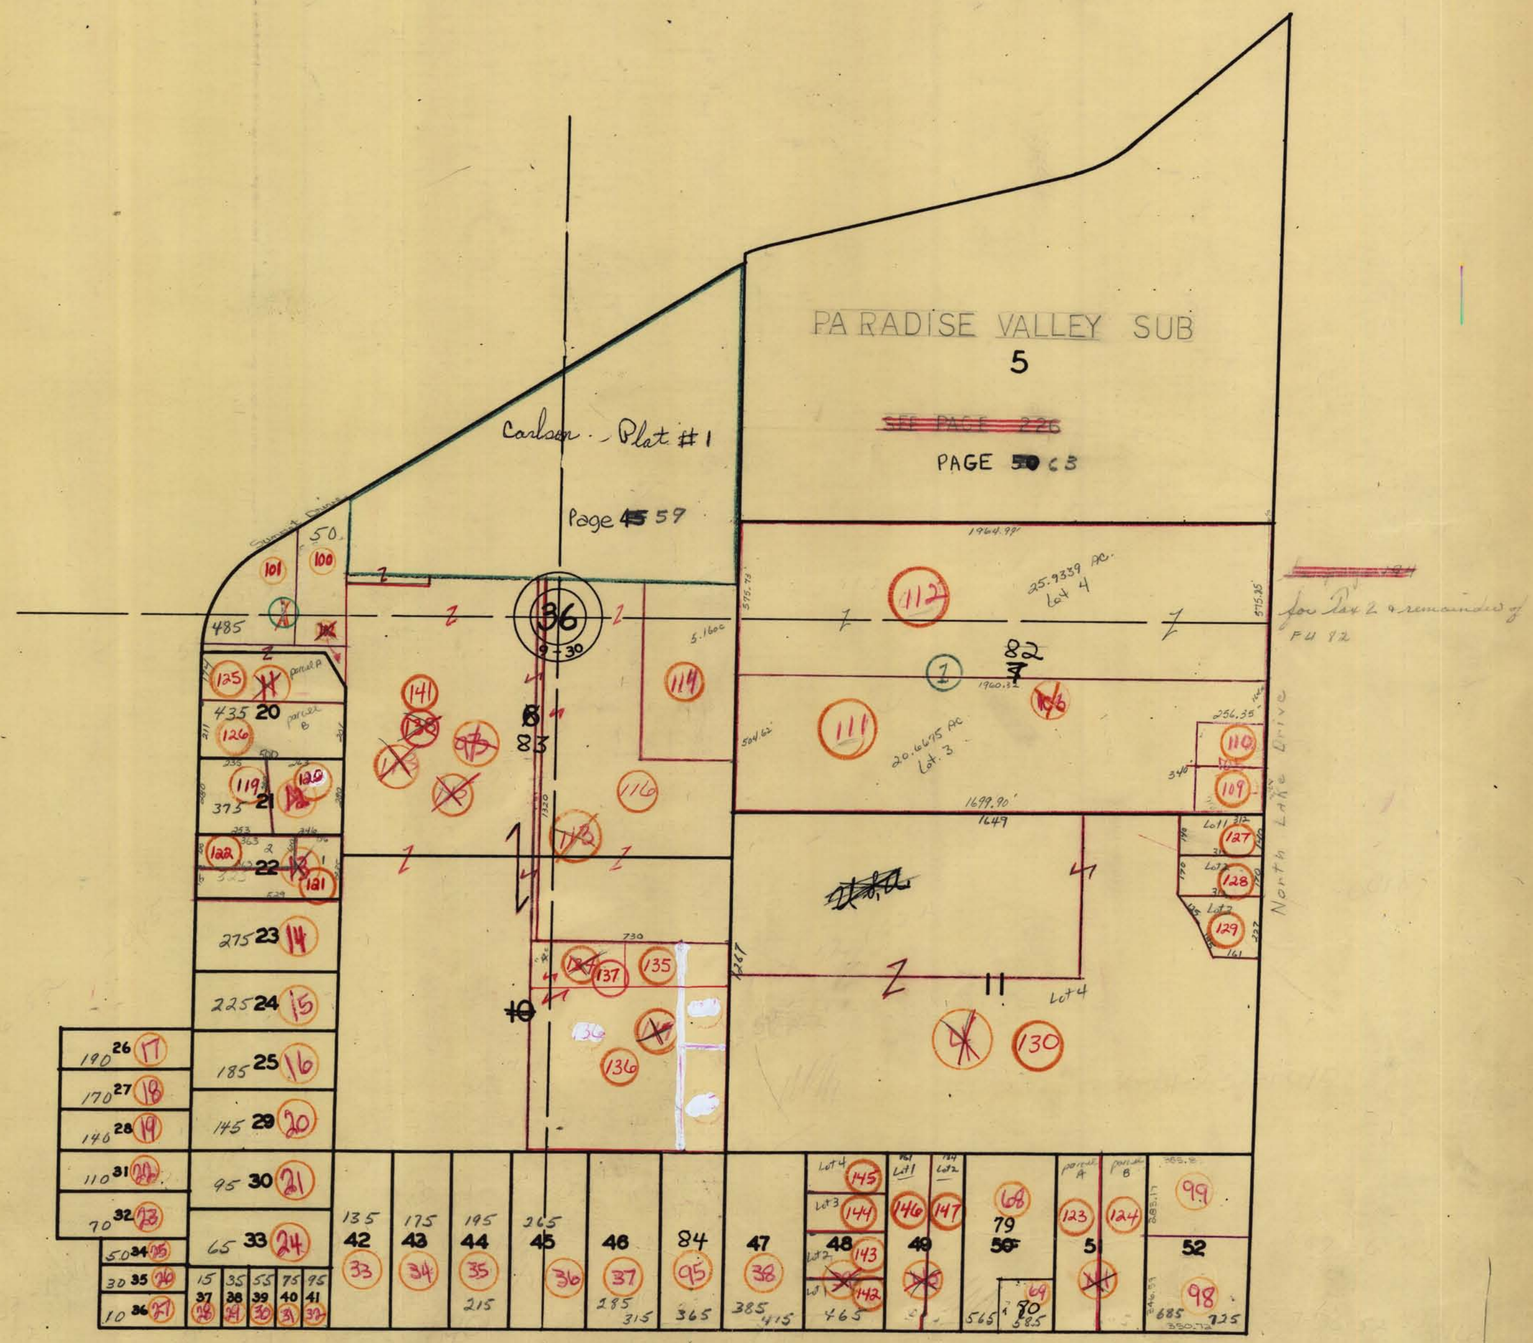
* STREET ADDRESSES